PROPOSED MAP
OF
COMMUNITY FACILITIES DISTRICT NO. 00-01
OF THE
FONTANA UNIFIED SCHOOL DISTRICT, COUNTY OF SAN BERNARDINO
STATE OF CALIFORNIA

PAGE 1 of 5

20000346573

FILED REQUEST OF
County of San Bernardino
ON Sept. 25, 2000
AT 10:40 am IN
BOOK 73 PAGES 58/62
OF Assm't Maps
SAN BERNARDINO COUNTY RECORDER
FEE $16.80

FILED IN THE OFFICE OF THE SECRETARY OF THE FONTANA UNIFIED SCHOOL DISTRICT THIS 16th DAY OF AUGUST 2000

Karen J. Hardman
SECRETARY OF THE FONTANA UNIFIED SCHOOL DISTRICT

I HEREBY CERTIFY THAT THE WITHIN MAP SHOWING THE BOUNDARIES OF COMMUNITY FACILITIES DISTRICT NO. 00-01, FONTANA UNIFIED SCHOOL DISTRICT, COUNTY OF SAN BERNARDINO, STATE OF CALIFORNIA, WAS APPROVED BY THE BOARD OF EDUCATION OF THE FONTANA UNIFIED SCHOOL DISTRICT AT A REGULAR MEETING THEREOF, HELD ON THE 16th DAY OF AUGUST 2000, BY ITS RESOLUTION NO. 00-10

Karen J. Hardman
SECRETARY OF THE FONTANA UNIFIED SCHOOL DISTRICT

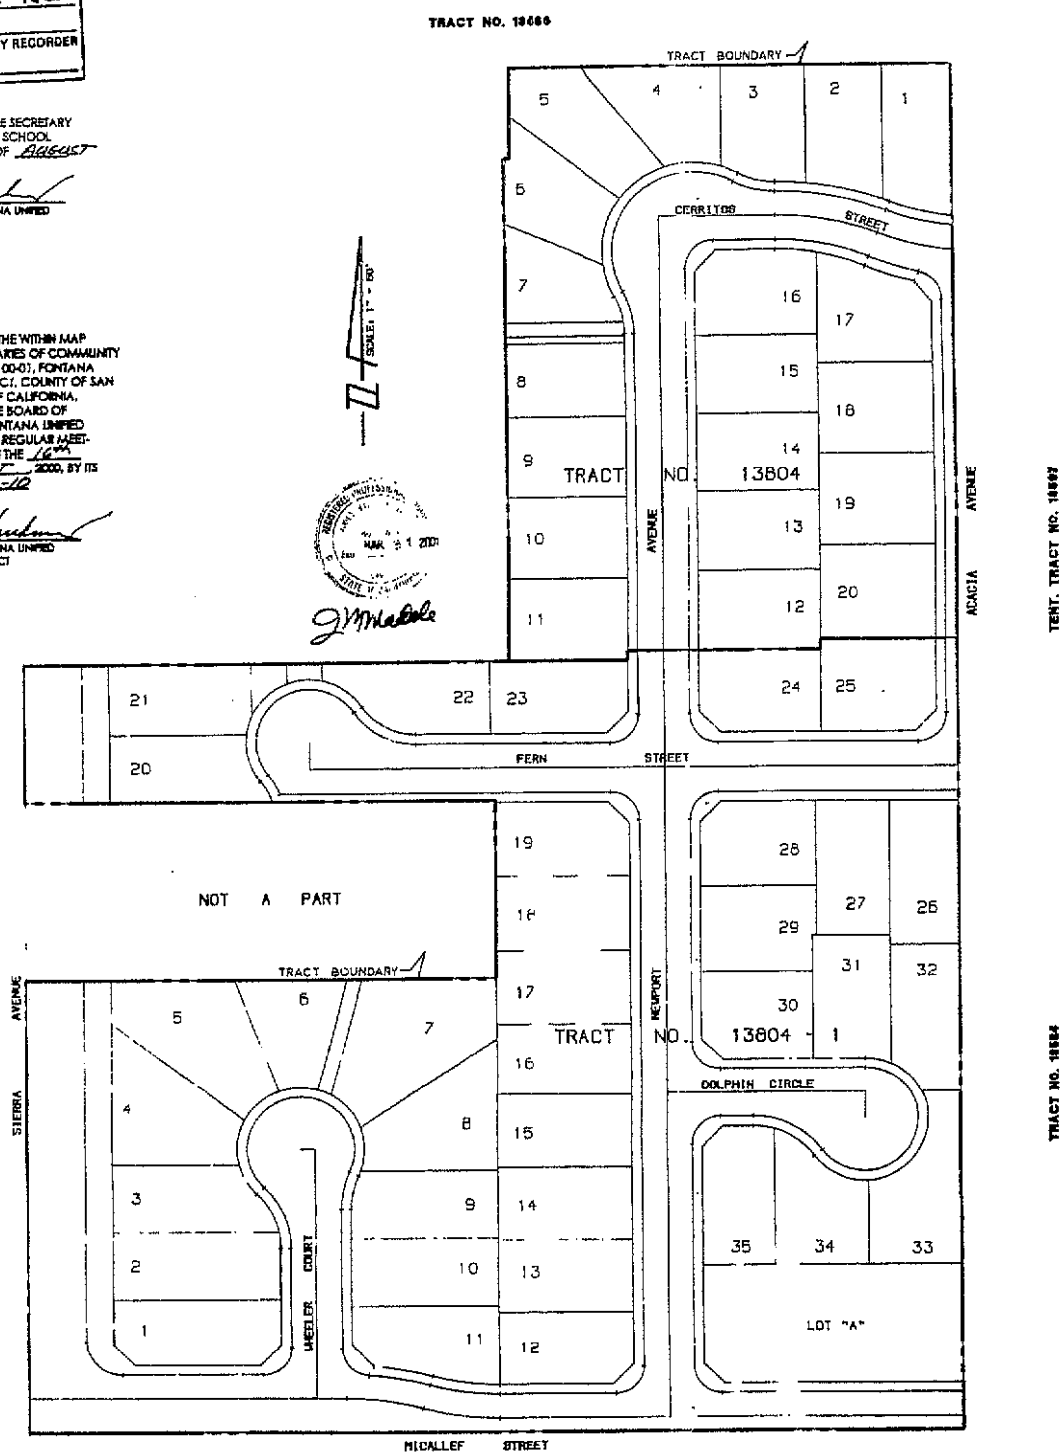

COMMUNITY FACILITIES DISTRICT NO. 00 - 1
OF THE FONTANA UNIFIED SCHOOL DISTRICT

PER

BOUNDARY MAP OF COMMUNITY FACILITIES DISTRICT NO.00-1 OF THE FONTANA UNIFIED SCHOOL DISTRICT, RECORDED , ,IN BOOK ,PAGE OF THE BOOK OF MAPS OF ASSESSMENT AND COMMUNITY FACILITIES DISTRICT AS INSTRUMENT NO.

FILED THIS _____, DAY OF _____, 2000, AT THE HOUR OF _____O'CLOCK ___ M. IN BOOK ____ OF MAPS OF ASSESSMENT AND COMMUNITY FACILITIES DISTRICTS AT PAGE _____, IN THE OFFICE OF THE COUNTY RECORDER IN THE COUNTY OF _____, STATE OF CALIFORNIA.

_____

_____

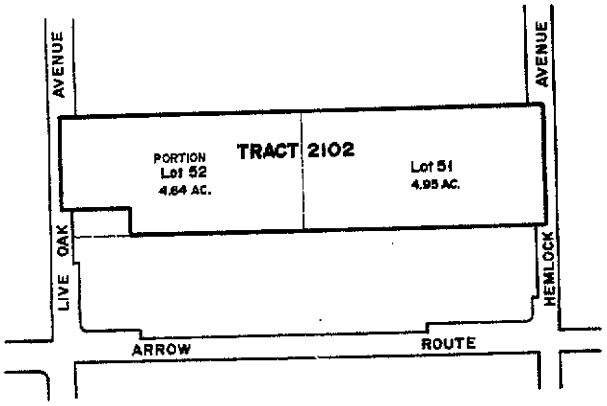

FILED IN THE OFFICE OF THE SECRETARY OF THE FONTANA UNIFIED SCHOOL DISTRICT THIS DAY OF 8/16, 2000.

Karen J. Gaulin
SECRETARY OF THE FONTANA UNIFIED SCHOOL DISTRICT

LEGEND:

_____ BOUNDARY OF ANNEXATION

GRAPHIC SCALE
200 0 200 400
SCALE : 1" = 200'

I HEREBY CERTIFY THAT THE WITHIN MAP SHOWING THE BOUNDARIES OF THE COMMUNITY FACILITIES DISTRICT NO 00-1, FONTANA UNIFIED SCHOOL DISTRICT, COUNTY OF SAN BERNARDINO, STATE OF CALIFORNIA, WAS APPROVED BY THE BOARD OF EDUCATION OF THE FONTANA UNIFIED SCHOOL DISTRICT AT A REGULAR MEETING THEREOF, HELD ON THE 8th THE DAY OF AUG, 2000, BY ITS RESOLUTION NO 00-02.

Karen J. Gaulin
SECRETARY OF THE FONTANA UNIFIED SCHOOL DISTRICT

S.D. ENGINEERING and ASSOCIATES
LAND PLANNING AND CIVIL ENGINEERING
720 N. "D" STREET, SUITE 1 - SAN BERNARDINO, CALIF. 92401
Phone (909) 884-7080 Fax (909) 884-0124

REGISTERED PROFESSIONAL ENGINEER
SURESH DODDIAH
No. 38361
Exp. 6-30-01
CIVIL
STATE OF CALIFORNIA

Suresh Doddiah August 9, 2000
Suresh Doddiah R.C.E. 38361 Date

COMMUNITY FACILITIES DISTRICT NO. 00 - 1
OF THE FONTANA UNIFIED SCHOOL DISTRICT

PER

BOUNDARY MAP OF COMMUNITY FACILITIES DISTRICT NO.00-1 OF THE FONTANA UNIFIED SCHOOL DISTRICT, RECORDED , IN BOOK , PAGE OF THE BOOK OF MAPS OF ASSESSMENT AND COMMUNITY FACILITIES DISTRICT AS INSTRUMENT NO.

PAGE 3 of 5

FILED THIS _____, DAY OF _____, 2000, AT THE HOUR OF _____ O'CLOCK ___ M. IN BOOK _____ OF MAPS OF ASSESSMENT AND COMMUNITY FACILITIES DISTRICTS AT PAGE _____, IN THE OFFICE OF THE COUNTY RECORDER IN THE COUNTY OF _____, STATE OF CALIFORNIA.

_____

_____

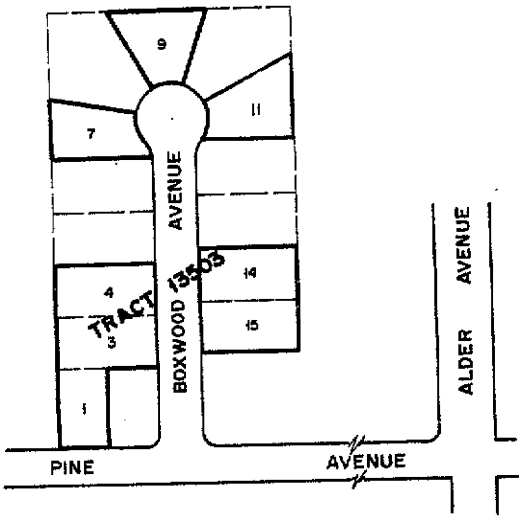

FILED IN THE OFFICE OF THE SECRETARY OF THE FONTANA UNIFIED SCHOOL DISTRICT THIS DAY OF 8/16, 2000.

Karen J. Sandman

SECRETARY OF THE FONTANA UNIFIED SCHOOL DISTRICT

LEGEND:

_____ BOUNDARY OF ANNEXATION



I HEREBY CERTIFY THAT THE WITHIN MAP SHOWING THE BOUNDARIES OF THE COMMUNITY FACILITIES DISTRICT NO. 00-1, FONTANA UNIFIED SCHOOL DISTRICT, COUNTY OF SAN BERNARDINO, STATE OF CALIFORNIA, WAS APPROVED BY THE BOARD OF EDUCATION OF THE FONTANA UNIFIED SCHOOL DISTRICT AT A REGULAR MEETING THEREOF, HELD ON THE 16th THE DAY OF AUG., 2000, BY ITS RESOLUTION NO. 00-10

Karen J. Sandman

SECRETARY OF THE FONTANA UNIFIED SCHOOL DISTRICT

S.D. ENGINEERING and ASSOCIATES
LAND PLANNING AND CIVIL ENGINEERING
723 N. "D" STREET, SUITE 1 - SAN BERNARDINO, CALIF. 92401
Phone (909) 884-7080 Fax (909) 884-0124

REGISTERED PROFESSIONAL ENGINEER SUREEN DODDIAH No. 36361 Exp. 4-30-04 CIVIL STATE OF CALIFORNIA

Suresh Doddiah August 9, 2000

Suresh Doddiah RCE 36301 Date

73/61

COMMUNITY FACILITIES DISTRICT NO. 00 - 1
OF THE FONTANA UNIFIED SCHOOL DISTRICT

PER

BOUNDARY MAP OF COMMUNITY FACILITIES DISTRICT NO.00-1 OF THE FONTANA UNIFIED SCHOOL DISTRICT, RECORDED , IN BOOK , PAGE OF THE BOOK OF MAPS OF ASSESSMENT AND COMMUNITY FACILITIES DISTRICT AS INSTRUMENT NO.

PAGE 4 of 5

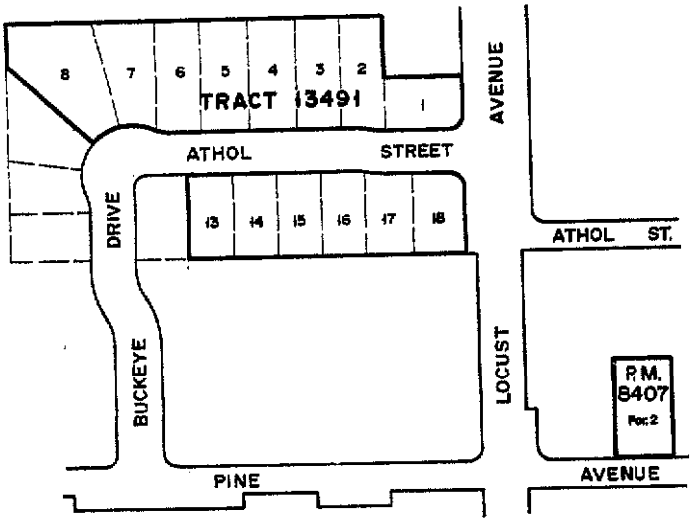

FILED THIS _____, DAY OF _____, 2000, AT THE HOUR OF _____ O'CLOCK ___ M. IN BOOK _____ OF MAPS OF ASSESSMENT AND COMMUNITY FACILITIES DISTRICTS AT PAGE _____, IN THE OFFICE OF THE COUNTY RECORDER IN THE COUNTY OF _____, STATE OF CALIFORNIA.

_____

_____

FILED IN THE OFFICE OF THE SECRETARY OF THE FONTANA UNIFIED SCHOOL DISTRICT THIS DAY OF 8/16, 2000.

[signature]

SECRETARY OF THE FONTANA UNIFIED SCHOOL DISTRICT

LEGEND:

_____ BOUNDARY OF ANNEXATION

GRAPHIC SCALE

100 0 100 200

SCALE 1" = 100'

I HEREBY CERTIFY THAT THE WITHIN MAP SHOWING THE BOUNDARIES OF THE COMMUNITY FACILITIES DISTRICT NO 00-1, FONTANA UNIFIED SCHOOL DISTRICT, COUNTY OF SAN BERNARDINO, STATE OF CALIFORNIA, WAS APPROVED BY THE BOARD OF EDUCATION OF THE FONTANA UNIFIED SCHOOL DISTRICT AT A REGULAR MEETING THEREOF, HELD ON THE 8th THE DAY OF AUG, 2000, BY ITS RESOLUTION NO 00-10

[signature]

SECRETARY OF THE FONTANA UNIFIED SCHOOL DISTRICT

S.D. ENGINEERING and ASSOCIATES
LAND PLANNING AND CIVIL ENGINEERING
783 N. "D" STREET, SUITE 1 - SAN BERNARDINO, CALIF. 92401
Phone (909) 884-7080 Fax (909) 884-0124

REGISTERED PROFESSIONAL ENGINEER
DARREN DODDIAN
No. 26381
Exp. 9-30-04
CIVIL
STATE OF CALIFORNIA

[signature] August 9, 2000

73/62

COMMUNITY FACILITIES DISTRICT NO. 00 - 1
OF THE FONTANA UNIFIED SCHOOL DISTRICT

PER

BOUNDARY MAP OF COMMUNITY FACILITIES DISTRICT NO.00-1 OF THE FONTANA UNIFIED SCHOOL DISTRICT, RECORDED , IN BOOK , PAGE OF THE BOOK OF MAPS OF ASSESSMENT AND COMMUNITY FACILITIES DISTRICT AS INSTRUMENT NO.

PAGE 5 of 5

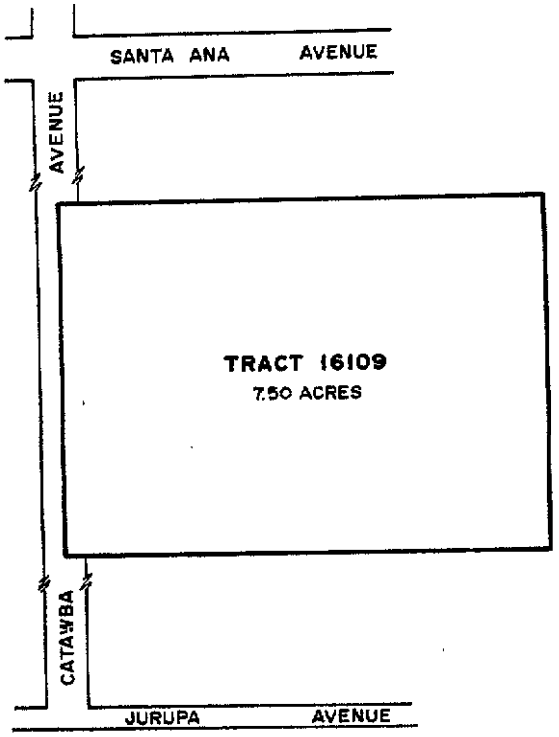

FILED THIS _____, DAY OF _____, 2000, AT THE HOUR OF _____ O'CLOCK ___ M. IN BOOK _____ OF MAPS OF ASSESSMENT AND COMMUNITY FACILITIES DISTRICTS AT PAGE _____, IN THE OFFICE OF THE COUNTY RECORDER IN THE COUNTY OF _____, STATE OF CALIFORNIA.

_____

_____

FILED IN THE OFFICE OF THE SECRETARY OF THE FONTANA UNIFIED SCHOOL DISTRICT THIS DAY OF 8/16, 2000.

Karen J. Hashman

SECRETARY OF THE FONTANA UNIFIED SCHOOL DISTRICT

LEGEND:

BOUNDARY OF ANNEXATION

I HEREBY CERTIFY THAT THE WITHIN MAP SHOWING THE BOUNDARIES OF THE COMMUNITY FACILITIES DISTRICT NO. 00-1 FONTANA UNIFIED SCHOOL DISTRICT, COUNTY OF SAN BERNARDINO, STATE OF CALIFORNIA, WAS APPROVED BY THE BOARD OF EDUCATION OF THE FONTANA UNIFIED SCHOOL DISTRICT AT A REGULAR MEETING THEREOF, HELD ON THE 16th THE DAY OF 1996, 2000, BY ITS RESOLUTION NO. 00-70

Karen J. Hashman

SECRETARY OF THE FONTANA UNIFIED SCHOOL DISTRICT

GRAPHIC SCALE

100 0 100 200

SCALE 1" = 100'

S.D. ENGINEERING and ASSOCIATES
LAND PLANNING AND CIVIL ENGINEERING
723 N. "B" STREET, SUITE 1 - SAN BERNARDINO, CALIF. 92401
Phone (909) 884-7080 Fax (909) 884-0134

REGISTERED PROFESSIONAL ENGINEER SAREEN DOODIAN No. 24391 Exp. 6-30-04 CIVIL STATE OF CALIFORNIA

Sareen Doodian August 9, 2000

74/37

ANNEXATION NO. 1 AND AMENDMENT TO COMMUNITY FACILITIES DISTRICT NO. 00-1 OF THE FONTANA UNIFIED SCHOOL DISTRICT

PER

BOUNDARY MAP OF COMMUNITY FACILITIES DISTRICT NO. 00-1 OF THE FONTANA UNIFIED SCHOOL DISTRICT RECORDED SEPTEMBER 25, 2000 IN BOOK 73 PAGES 58-62 OF THE BOOK OF MAPS OF ASSESSMENT AND COMMUNITY FACILITIES DISTRICT AS INST. NO. 2000346573

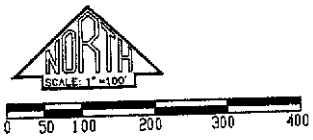

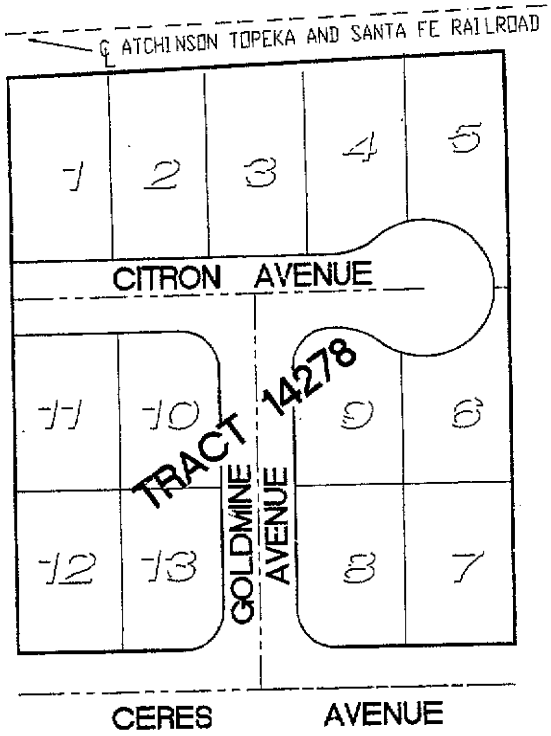

FILED THIS DAY OF _____, 200_ AT THE HOUR OF ____ O' CLOCK __M IN BOOK ____ OF MAPS OF ASSESSMENT AND COMMUNITY FACILITIES DISTRICTS AT PAGE ____ IN THE OFFICE OF THE COUNTY RECORDER IN THE COUNTY OF SAN BERNARDINO STATE OF CALIFORNIA.

_____

_____

FILED IN THE OFFICE OF THE SECRETARY OF THE FONTANA UNIFIED SCHOOL DISTRICT THIS 10TH DAY OF January 200 2

Karen J. Hardman
SECRETARY OF THE FONTANA UNIFIED DISTRICT

I HEREBY CERTIFY THAT THE WITHIN MAP SHOWING THE BOUNDARIES OF THE AMENDMENT NO. 1 TO COMMUNITY FACILITIES DISTRICT NO. 00-1, FONTANA UNIFIED SCHOOL DISTRICT, COUNTY OF SAN BERNARDINO, STATE OF CALIFORNIA, WAS APPROVED BY THE BOARD OF EDUCATION OF THE FONTANA UNIFIED SCHOOL DISTRICT AT A REGULAR MEETING THEREOF, HELD ON THE 10TH DAY OF January 200 2, BY ITS RESOLUTION NO. 2001-2

Karen J. Hardman
SECRETARY OF THE FONTANA UNIFIED DISTRICT

REGISTERED PROFESSIONAL ENGINEER RICHARD M. KLINE No. 30574 Exp. 03-31-2004 STATE OF CALIFORNIA

Richard M. Kline 2-6-02
RICHARD M. KLINE DATE
R.C.E. 30574 EXP. 03-31-2004

California Regional Engineers
Engineers Land Surveyors Planners
30175 Via Amarilla, Menifee CA 92584
(909) 679-4188

2002-0081568

FILED REQUEST OF
Community Facilities Dist. # 00-1
of The Fontana Unified School Dist.
ON Feb. 20, 2002
AT 11:42 A.M. IN
BOOK 74 PAGES 37/39
OF Assessment Maps
SAN BERNARDINO COUNTY RECORDER
FEE $13.00

74/37

Annexation No. 1 and Amendment to Community Facilities District No. 00-1 of the Fontana Unified School District.

Fontana Unified School District, County of San Bernardino, State of California

IN THE COUNTY OF SAN BERNARDINO, CALIFORNIA

TRACT NO 14436

BEING A SUBDIVISION OF A PORTION OF THE NORTH 4 1/2 ACRES OF THE WEST ONE-HALF OF LOT 413 PER MAP OF SUBDIVISION OF LAND BELONGING TO THE SEMI-TROPIC LAND AND WATER CO. RECORDED IN BOOK 11 OF MAPS, PAGE 12, RECORDS OF SAN BERNARDINO COUNTY, CALIFORNIA

RECORDED AS INSTRUMENT NO. 98-221821
IN BOOK 268 OF MAPS PAGES 100-101

SCALE: 1" = 40'

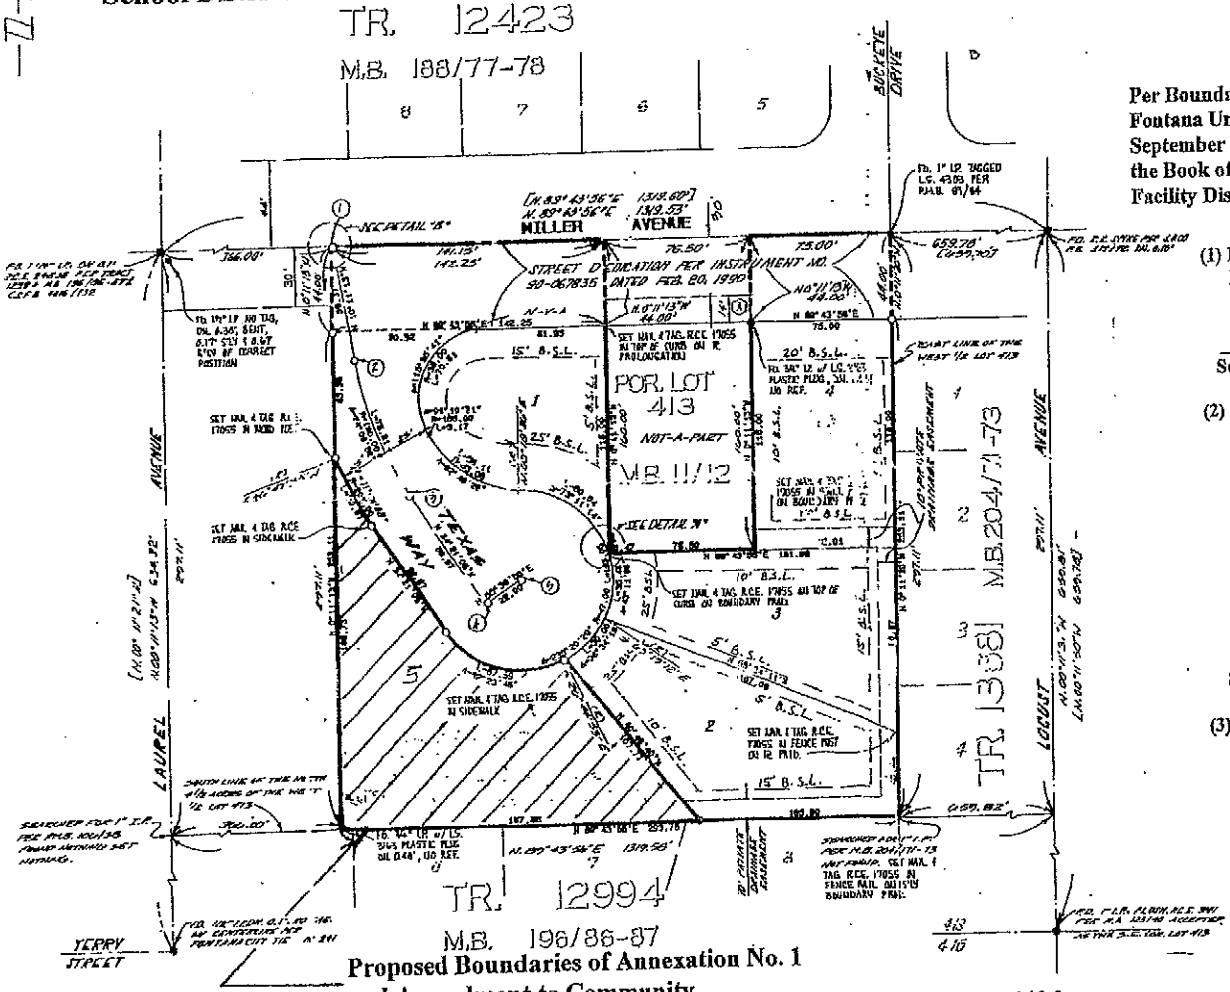

Proposed Boundaries of Annexation No. 1 and Amendment to Community Facilities District No. 00-1 Fontana Unified School District, County of San Bernardino, State of California

Lot 5, Tract 14436
M.B. 268 pp.100-101

Per Boundary Map of CFD No. 00-1 of the Fontana Unified School District, recorded September 25, 2000, in Book 73, Pages 58 to 62 of the Book of Maps of Assessment and Community Facility District Instrument No. 20000346573.

(1) Filed in the office of the Secretary of the Fontana Unified School District this 10th day of JAN., 2001

Karen J. Harlan
Secretary of the Fontana Unified School District

(2) I hereby certify that the within map showing proposed boundaries of Amendment No. 1 to Community Facilities District No. 00-1 Fontana Unified School District, County of San Bernardino, State of California, was approved by the Board of Education of the Fontana Unified School District, at a regular meeting thereof, held on the 10th day of JAN., 2001, by it's Resolution No. 2001-02.

Karen J. Harlan
Secretary of the Fontana Unified School District

(3) Filed this ___day of ___, 2001, at the hour of ___O'clock ___am. in Book ___ of Maps of Assessment and Community Facilities Districts At page ___, in the office of the county recorder in the County of San Bernardino, State of California.

___County Recorder of County of San Bernardino.

Annexation No. 1 and Amendment to Community Facilities District No. 00-1 of the Fontana Unified School District.

Fontana Unified School District, County of San Bernardino, State of California

IN THE COUNTY OF SAN BERNARDINO, CALIFORNIA

TRACT MAP No. 15968

BEING A SUBDIVISION OF A PORTION OF LOTS 1 AND 2, BLOCK 4, TRACT 2103, MERRILL AVENUE SUBDIVISION NO. 1, IN AS SHOWN BY MAP ON FILE IN BOOK 31 OF MAPS, PAGES 1 AND 2, RECORDS OF SAN BERNARDINO COUNTY, STATE OF CALIFORNIA.

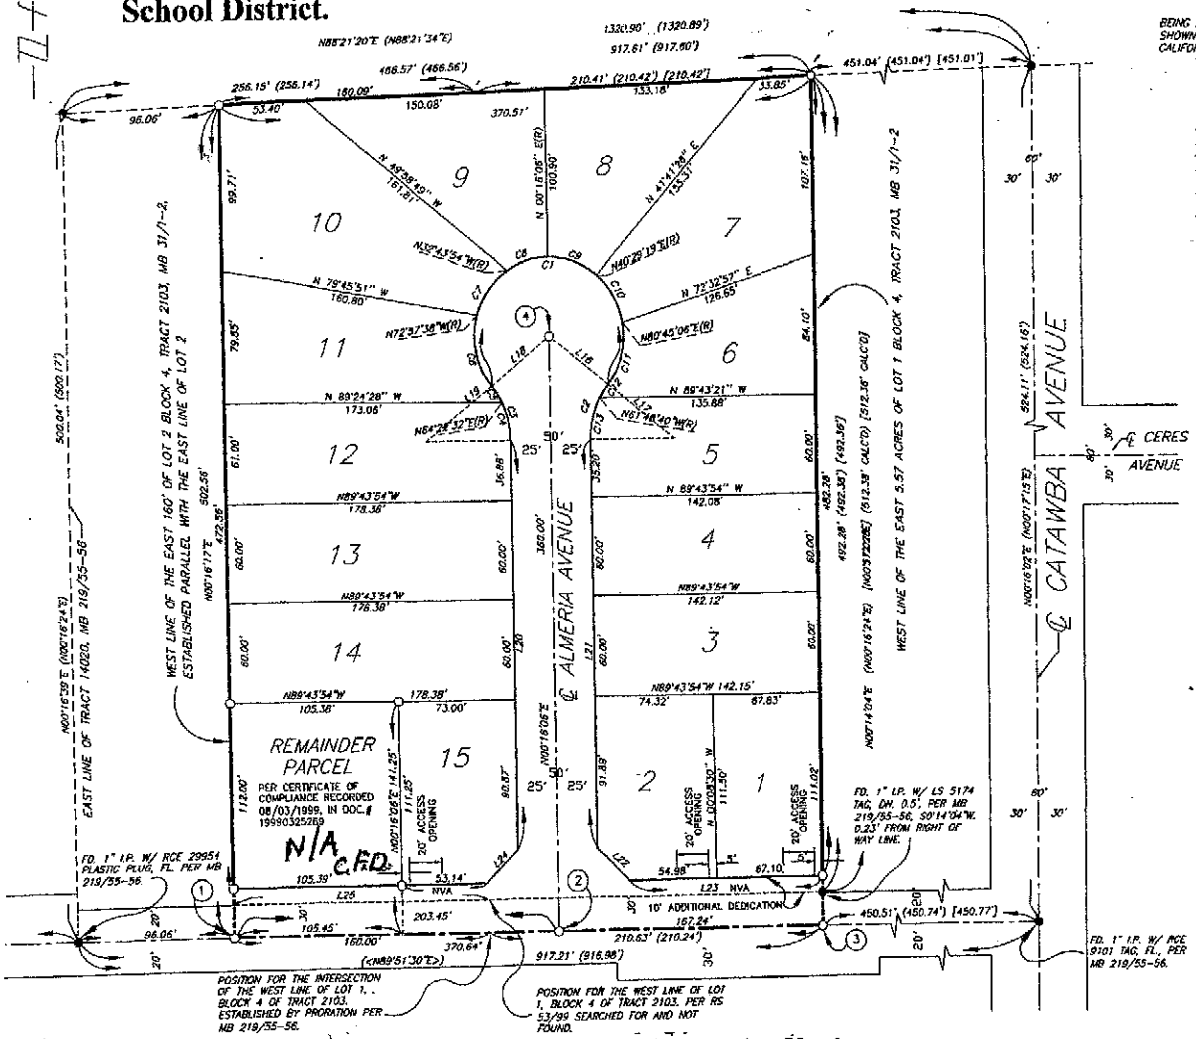

Proposed Boundaries of Annexation No. 1 and Amendment to Community Facilities District No. 00-1 Fontana Unified School District, County of San Bernardino, State of California

GRAPHIC SCALE
0 25 50 100 300
SCALE: 1" = 50'

Per Boundary Map of CFD No. 00-1 of the Fontana Unified School District, recorded September 25, 2000, in Book 73, Pages 58 to 62 of the Book of Maps of Assessment and Community Facility District Instrument No. 20000346573.

(1) Filed in the office of the Secretary of the Fontana Unified School District this 10th day of JAN., 2001.

Karen J. Harden
Secretary of the Fontana Unified School District

(2) I hereby certify that the within map showing proposed boundaries of Amendment No. 1 to Community Facilities District No. 00-1, Fontana Unified School District, County of San Bernardino, State of California, was approved by the Board of Education of the Fontana Unified School District, at a regular meeting thereof, held on the 10th day of JAN., 2001, by it's Resolution No. 2001-02.

Karen J. Harden
Secretary of the Fontana Unified School District

(3) Filed this 20th day of Feb., 2001, at the hour of 11:42 O'clock am. in Book 74 of Maps of Assessment and Community Facilities Districts At page 37/39 in the office of the county recorder in the County of San Bernardino, State of California.

_____ County Recorder of County of San Bernardino.