2005-0789550

ORIGINAL

64/38

SHEET 1 OF 1

PROPOSED BOUNDARIES OF
LAKE ELSINORE UNIFIED SCHOOL DISTRICT
COMMUNITY FACILITIES DISTRICT NO. 2005-7
RIVERSIDE COUNTY
STATE OF CALIFORNIA

LEGEND

- Boundaries of Community Facilities District No. 2005-7
- Assessor's Parcel Line
- nnn-nnn-nnn Riverside County Assessor's Parcel Number
- Zone 1
- Zone 2

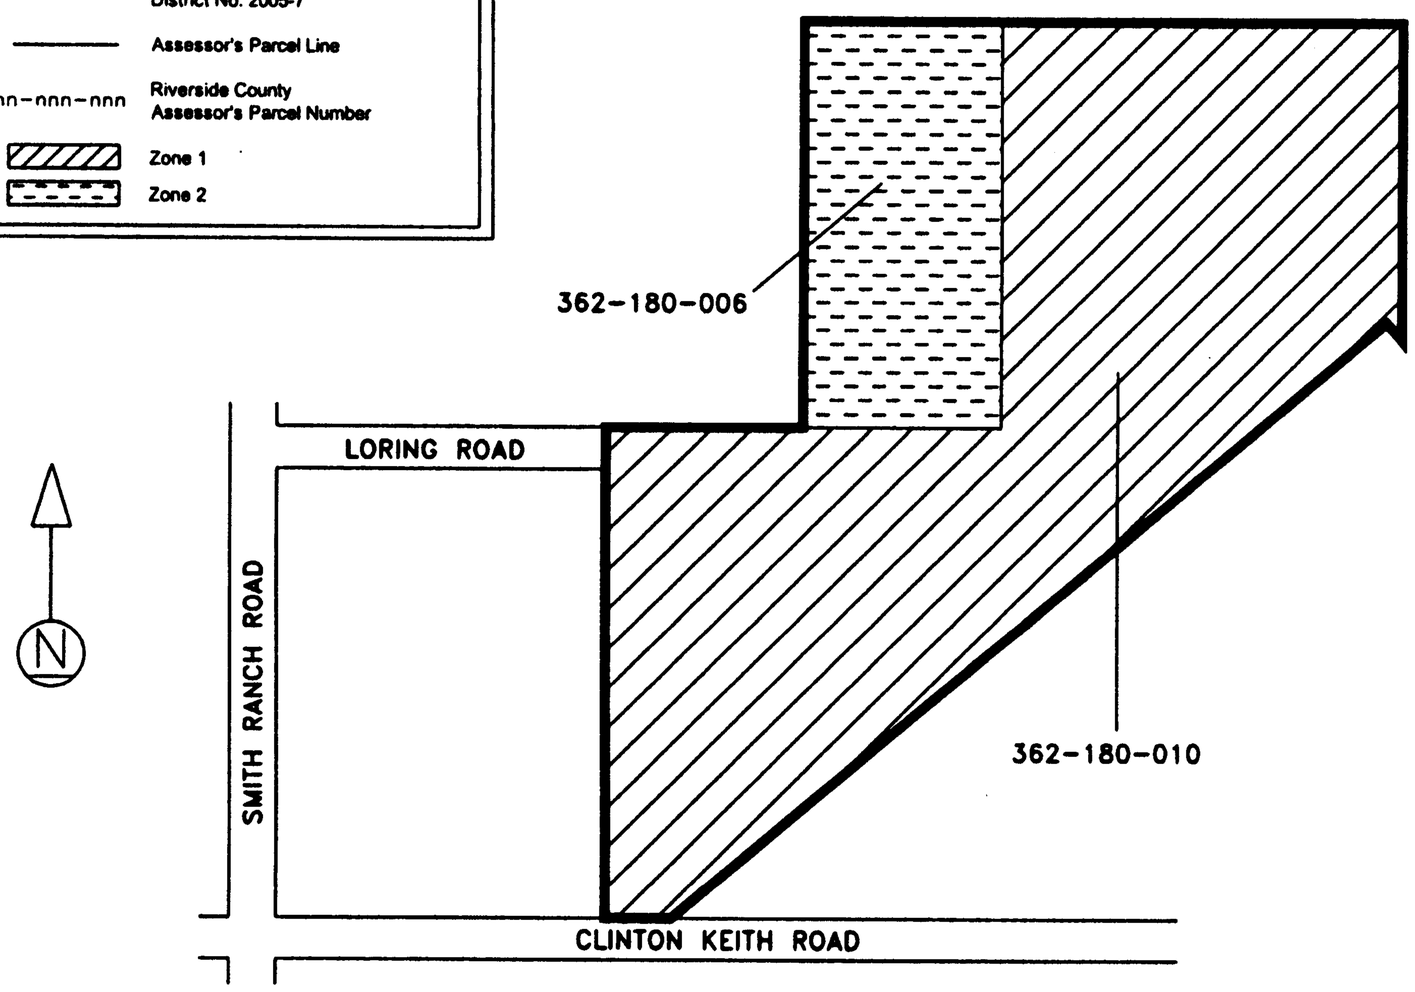

(1) Filed in the office of the Clerk of the Board of Trustees of the Lake Elsinore Unified School District of this 15th day of Sept., 2005.

Clerk of the Board of Trustees

(2) I hereby certify that the within map showing the proposed boundaries of Community Facilities District No. 2005-7, Riverside County, State of California, was approved by the Board of Trustees of the Lake Elsinore Unified School District at a regular meeting thereof, held on this 15th day of Sept., 2005, by its Resolution No. 2005-06-026

Clerk of the Board of Trustees

(3) Filed this 22nd day of September, 2005, at the hour of 3 o'clock p.m, in Book 64 of Maps of Assessment and Community Facilities Districts at page 38 and as Instrument No. 2005-0789550 in the office of the County Recorder of Riverside County, State of California.

County Recorder of Riverside County, LARRY W. WARD

Reference is hereby made to the Assessor maps of the County of Riverside for an exact description of the lines and dimensions of each lot and parcel.

PREPARED BY
DAVID TAUSSIG & ASSOCIATES, INC.