
PROPOSED BOUNDARIES OF
VAL VERDE UNIFIED SCHOOL DISTRICT
COMMUNITY FACILITIES DISTRICT NO. 98-1
RIVERSIDE COUNTY
STATE OF CALIFORNIA

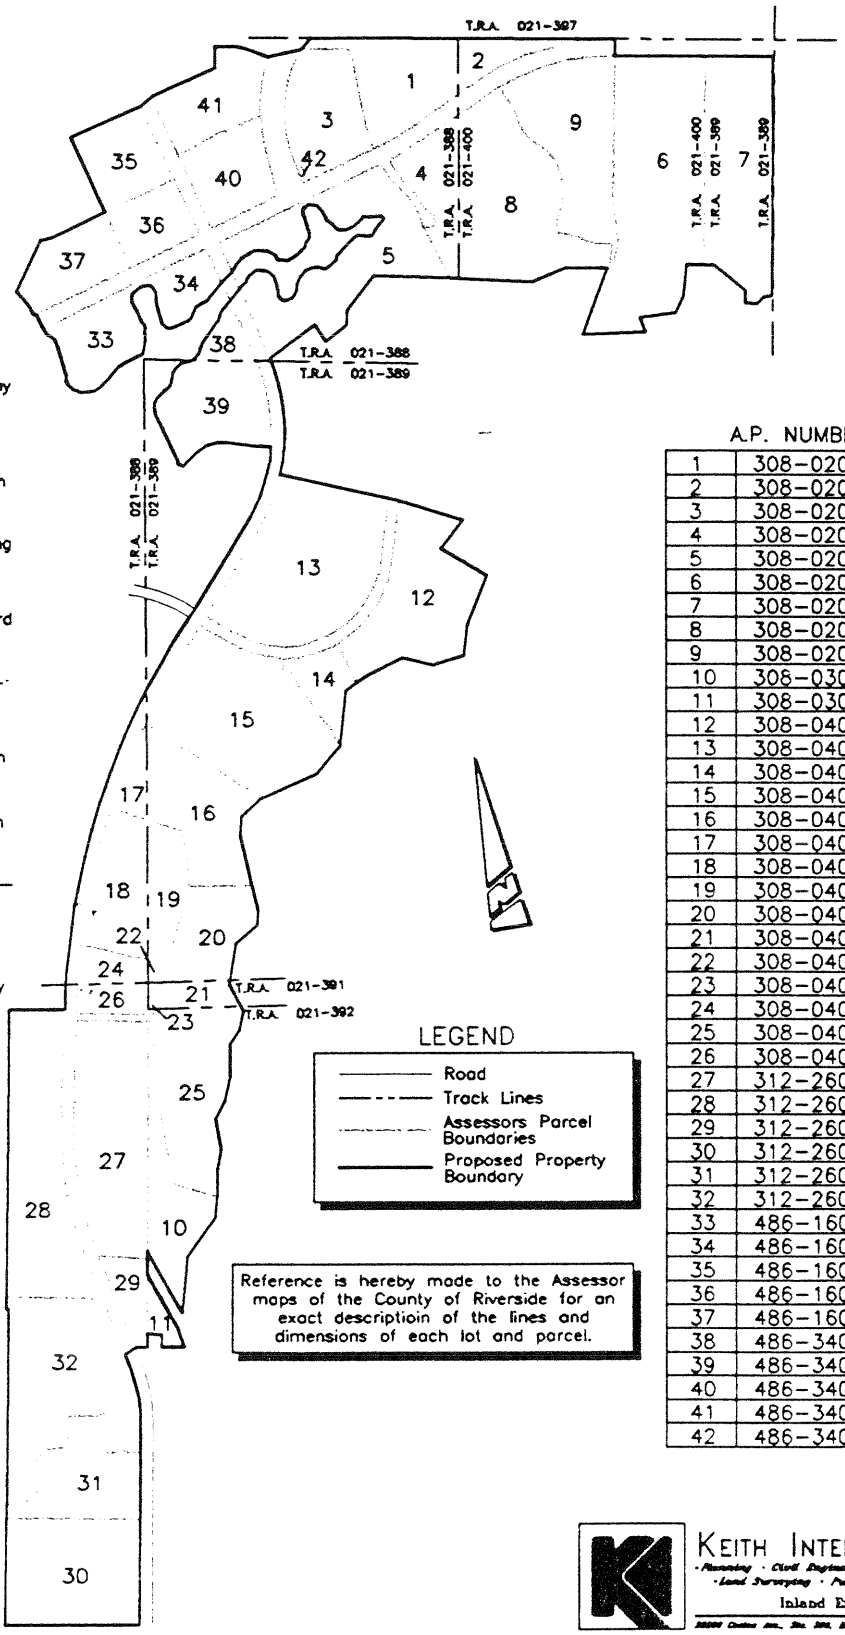

Filed in the office of the Secretary to the Board of Education this ___ day of _____ 19___.

_____
C. Fred Workman
Secretary of the Board of Education

I hereby certify that the map showing the proposed boundaries of Community Facilities District No. 98-1, Riverside County, State of California, was approved by the Board of Education at a regular meeting thereof, held on this _____ day of 19___ by its Application No. _____.

_____
C. Fred Workman
Secretary of the Board of Education

Filed this ___ day of _____ 19___ at the hour of _____ o'clock ___ m in Book _____ of Maps of Assessment and Community Facilities Districts at page _____ and as Instrument No. _____ in the office of the County Recorder of Riverside County, State of California.

County Recorder of Riverside County

LEGEND

- Road
- Track Lines
- Assessors Parcel Boundaries
- Proposed Property Boundary

Reference is hereby made to the Assessor maps of the County of Riverside for an exact descriptioin of the lines and dimensions of each lot and parcel.

	A.P. NUMBER
1	308-020-003-4
2	308-020-004-5
3	308-020-005-6
4	308-020-006-7
5	308-020-007-8
6	308-020-010-0
7	308-020-011-1
8	308-020-015-5
9	308-020-016-6
10	308-030-015-6
11	308-030-016-7
12	308-040-001-4
13	308-040-002-5
14	308-040-003-6
15	308-040-004-7
16	308-040-005-8
17	308-040-006-9
18	308-040-007-0
19	308-040-008-1
20	308-040-009-2
21	308-040-010-2
22	308-040-011-3
23	308-040-012-4
24	308-040-013-5
25	308-040-014-6
26	308-040-015-7
27	312-260-001-5
28	312-260-002-6
29	312-260-003-7
30	312-260-004-8
31	312-260-005-9
32	312-260-006-0
33	486-160-029-2
34	486-160-030-2
35	486-160-033-5
36	486-160-034-6
37	486-160-035-7
38	486-340-008-9
39	486-340-015-5
40	486-340-030-8
41	486-340-032-0
42	486-340-033-1

KEITH INTERNATIONAL, INC.
Planning · Civil Engineering · Environmental Services
Land Surveying · Public Works · Water Resources
Inland Empire Division